



Village of Marble Cliff – Cambridge Boulevard

STAGE 2 DESIGN DEVELOPMENT REVIEW | 06.06.2025



Public Realm Designer

REALM Collaborative
100 east broad street, suite 1710
columbus, ohio 43215
614.670.7390

www.realmcollaborative.com



Civil Engineer

Burgess & Niple
330 rush alley, suite 300
columbus, ohio 43215
614.459.2050

www.burgessniple.com




Client

Village of Marble Cliff
1600 fernwood avenue
columbus, ohio 43212
614.486.6993

www.marblecliff.org

60% DESIGN DEVELOPMENT PLAN


CAMBRIDGE BOULEVARD

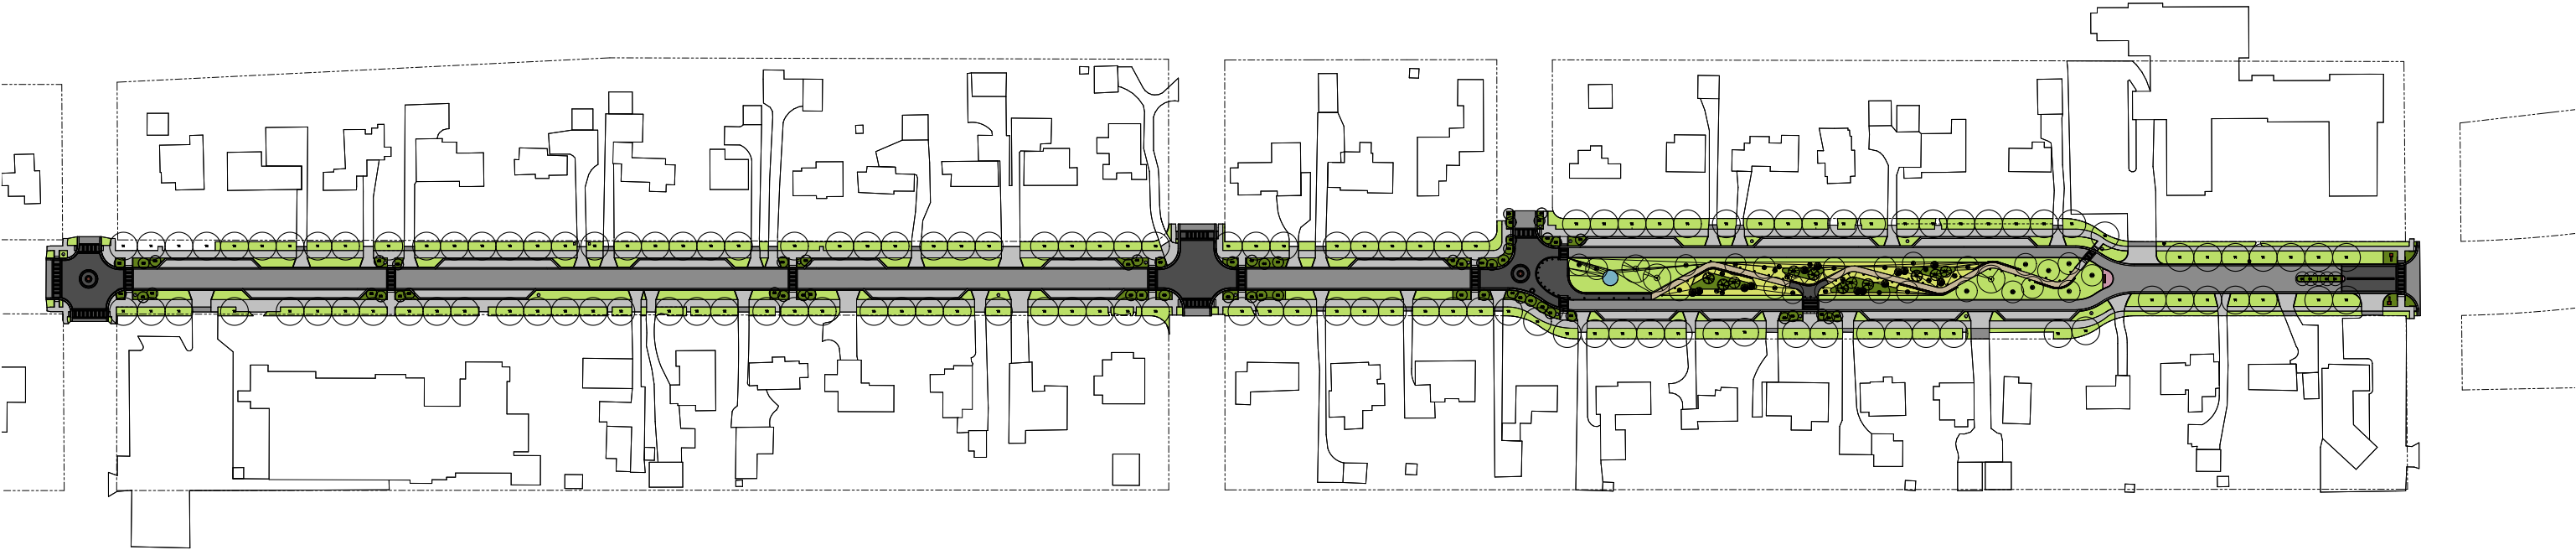

175 FT

ROADWAY LIGHTING PLAN


CAMBRIDGE BOULEVARD

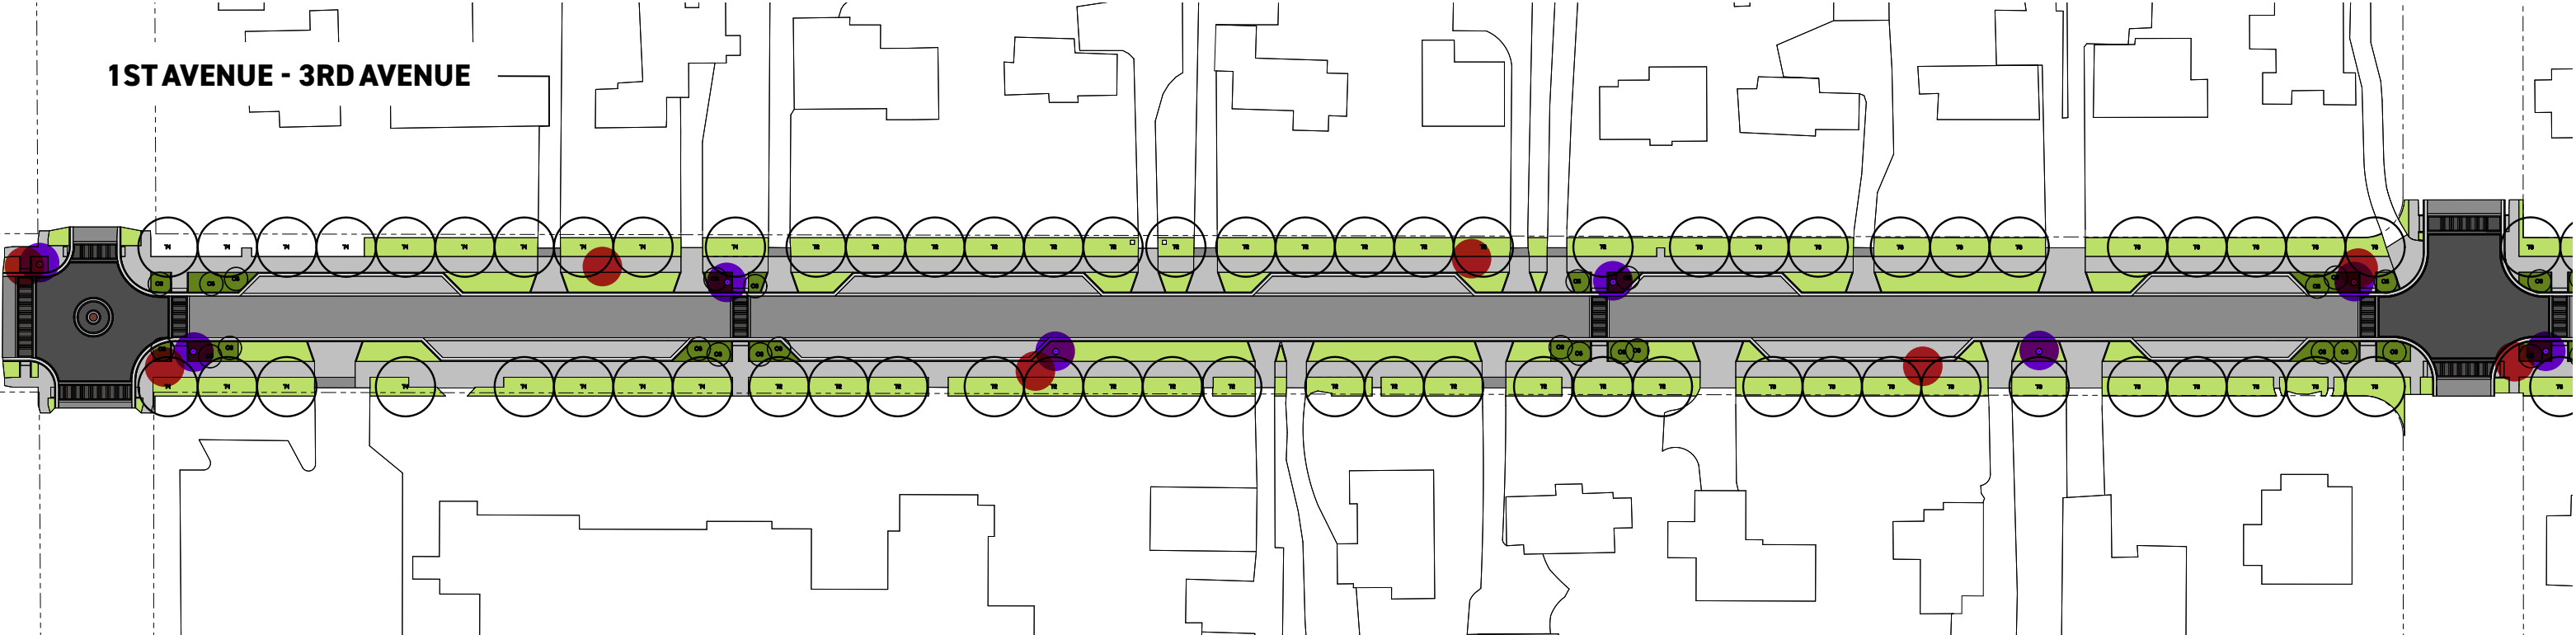

80 FT


ROADWAY PAVEMENT PATTERN

CAMBRIDGE BOULEVARD

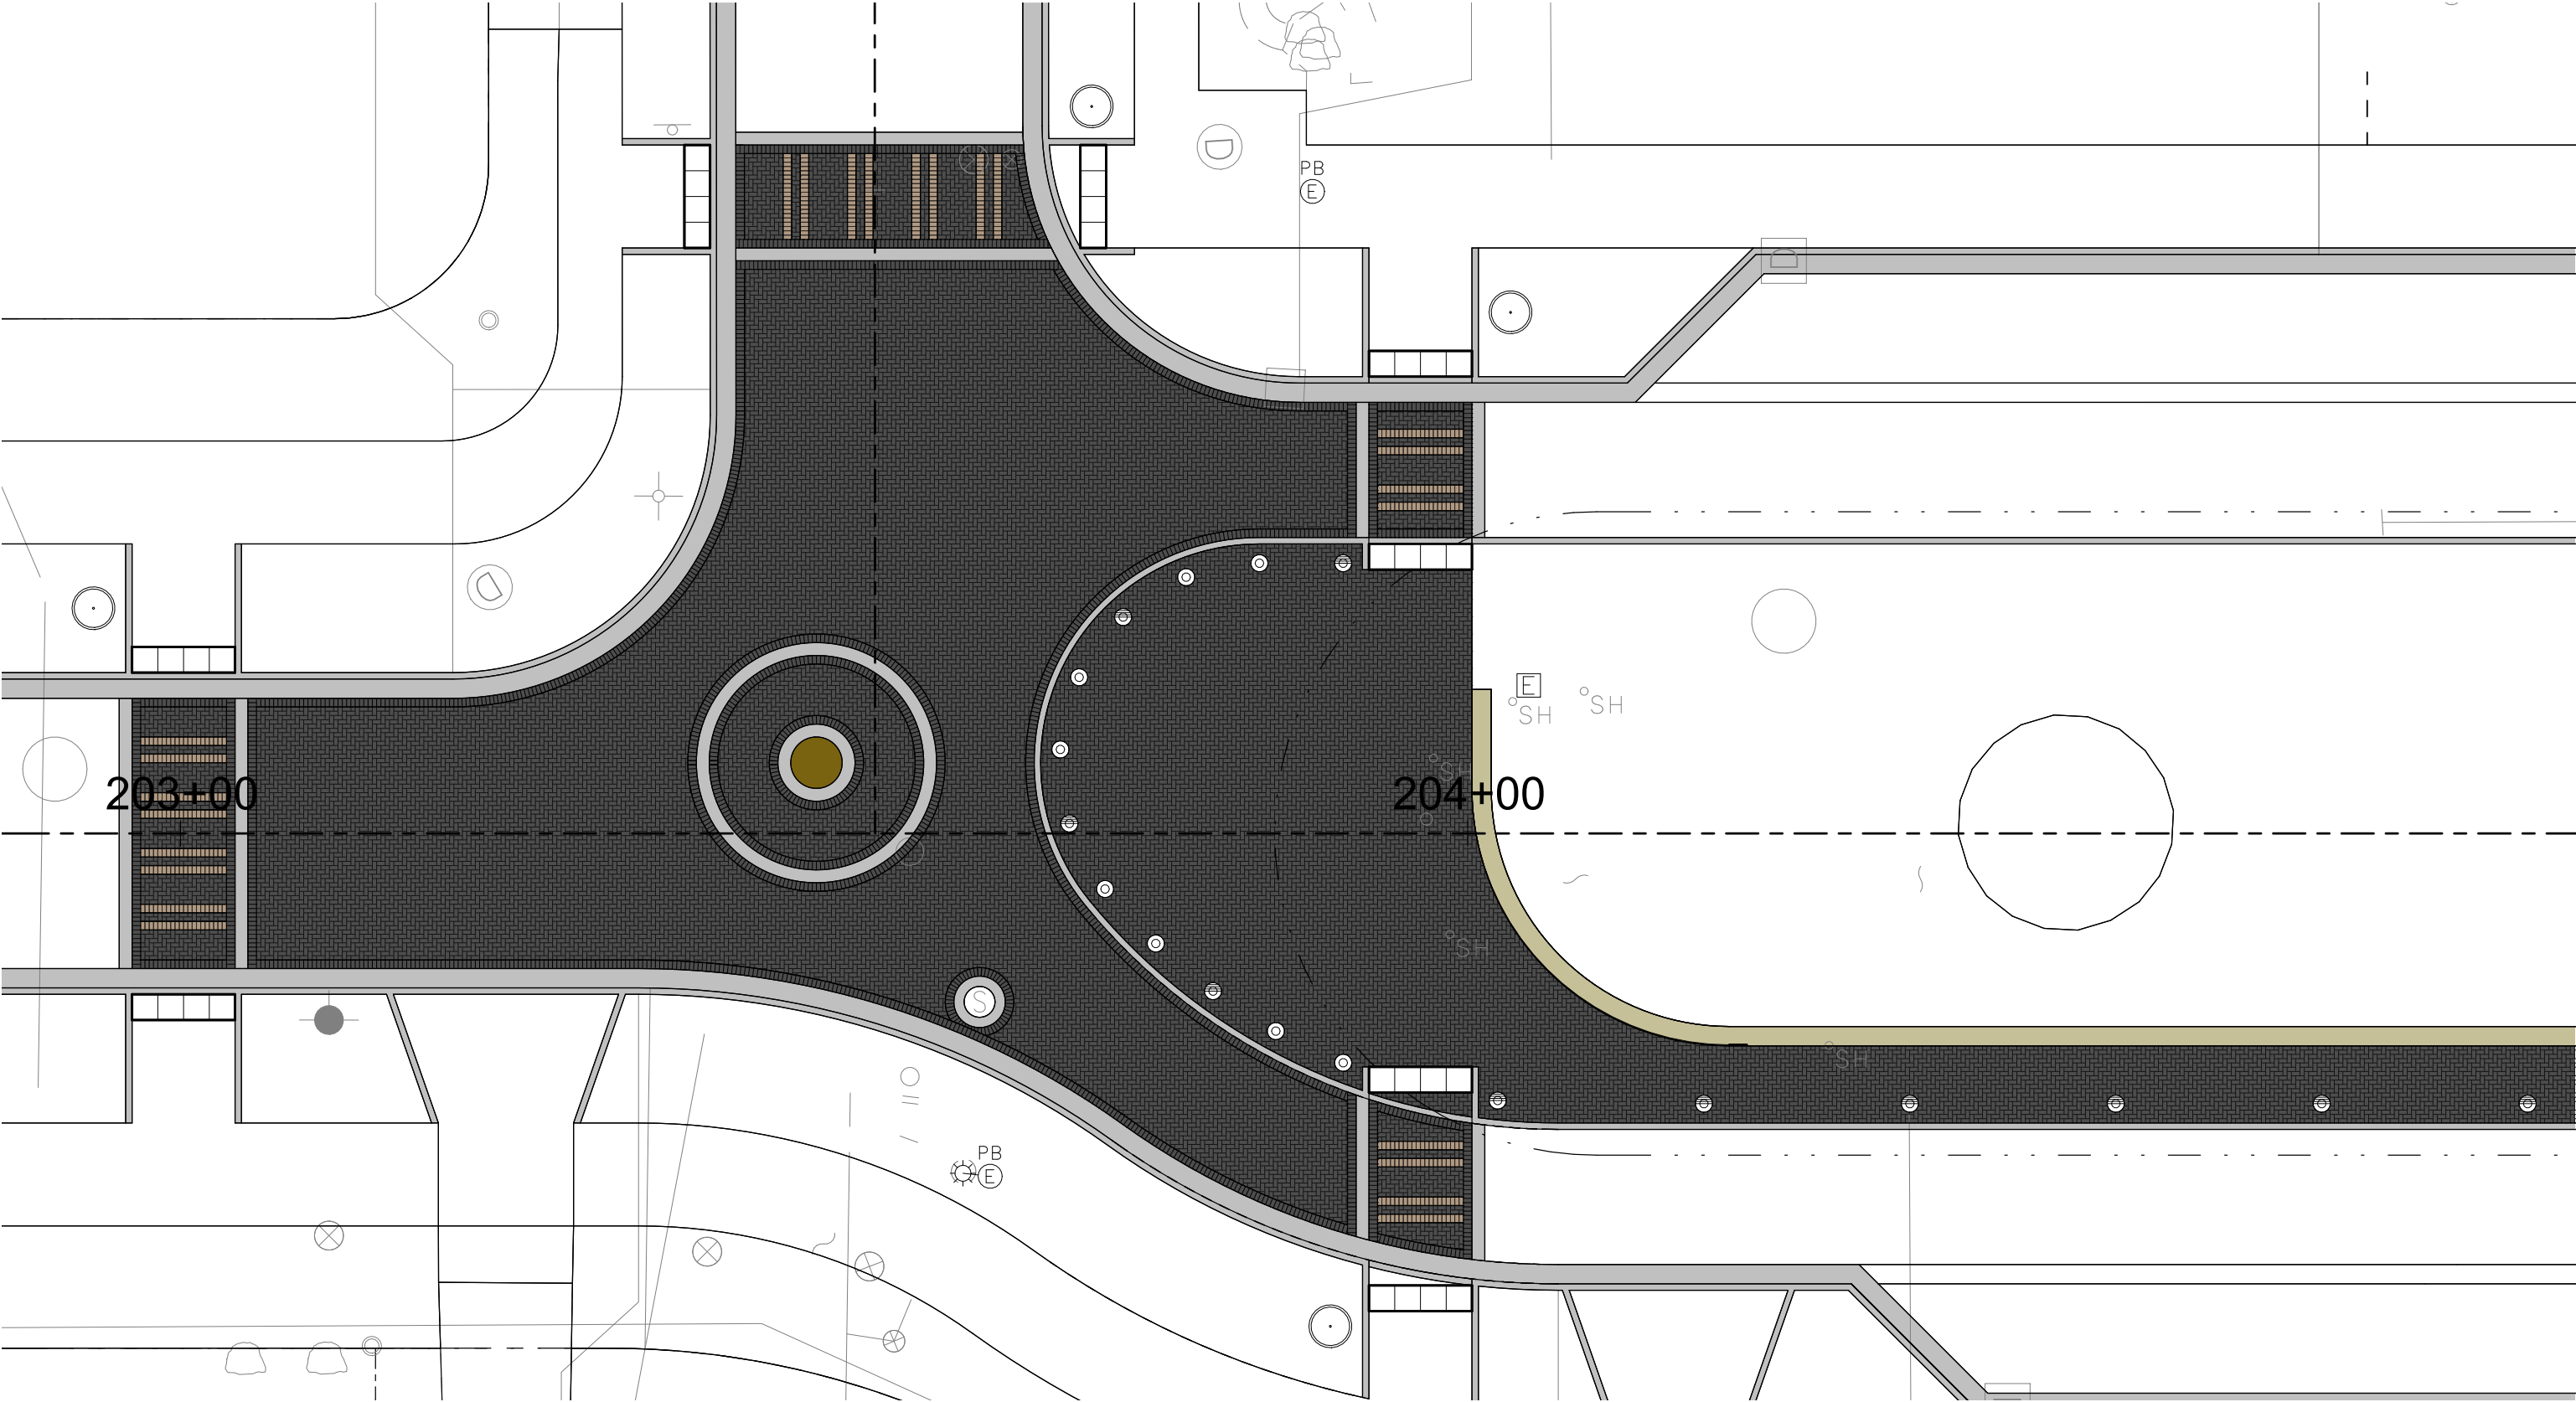

LINEAR PARK LIGHTING PLAN

CAMBRIDGE BOULEVARD

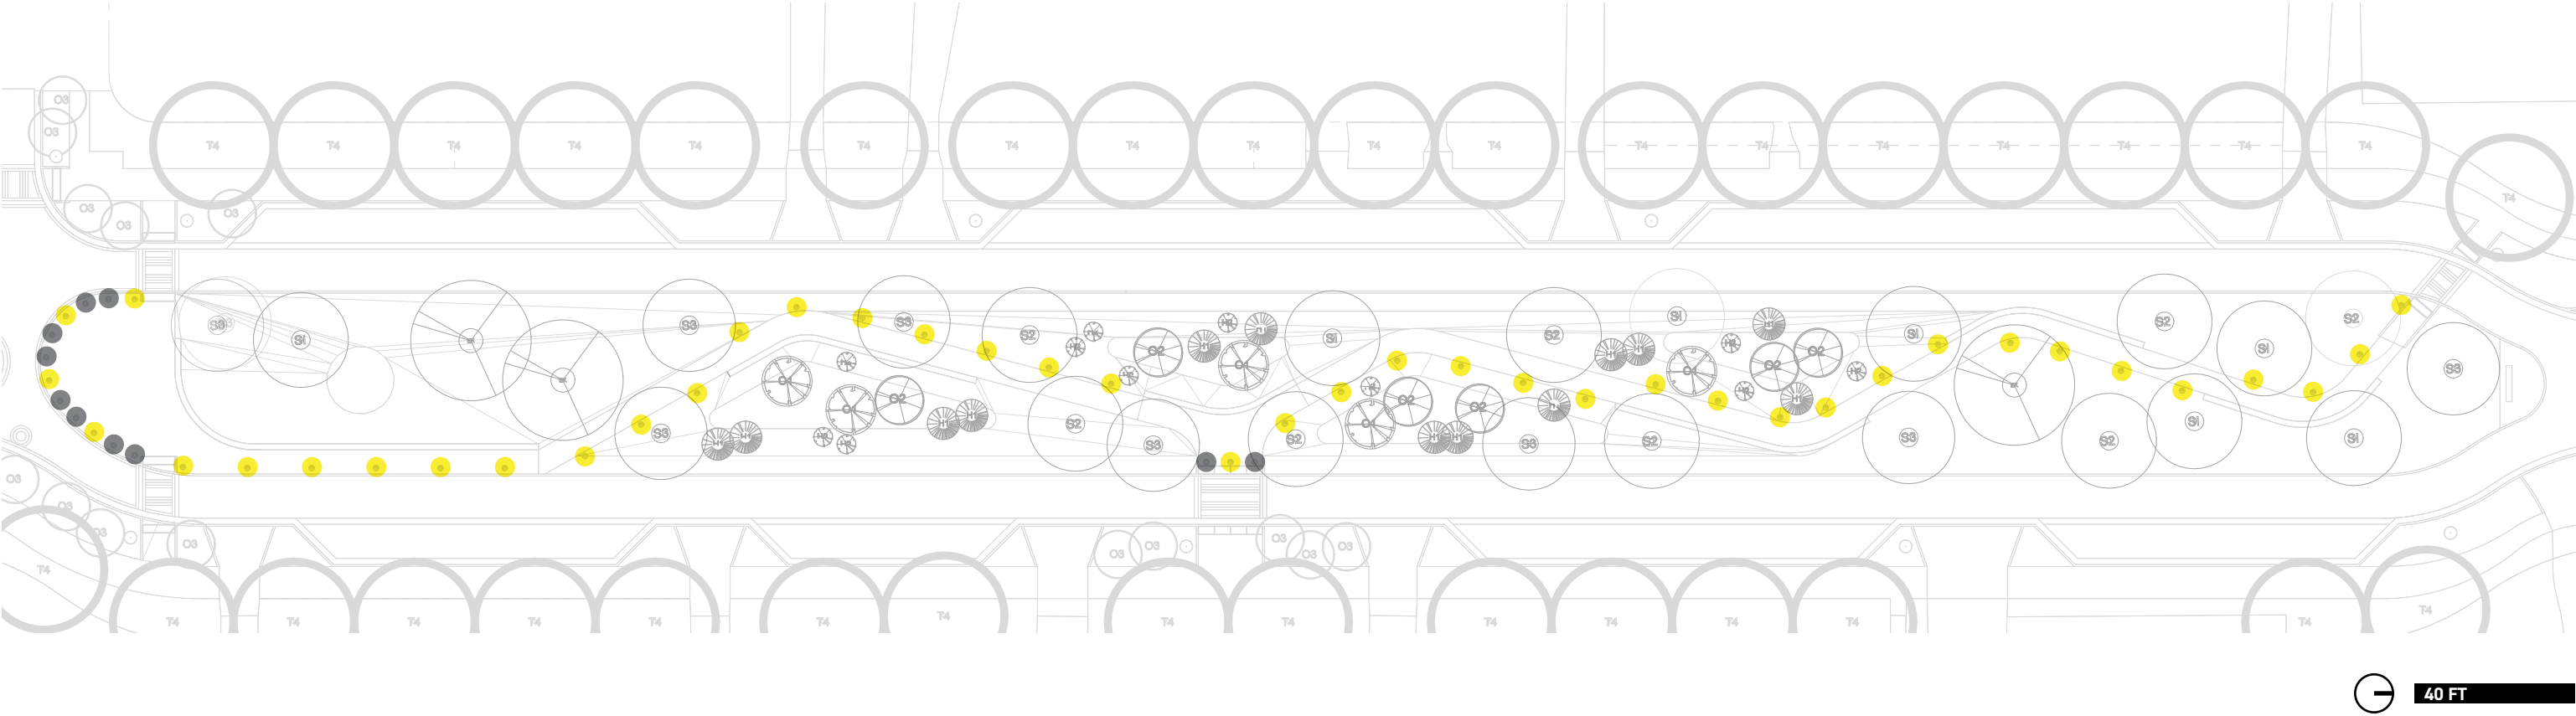

BOLLARDS



● Helio Bollard Series 900 Nonlit -
Stainless Steel Vehicular Rated Bollard
Forms + Surfaces



● Helio Bollard Series 900 Illuminated -
Stainless Steel Pedestrian Bollard
Forms + Surfaces

LINEAR PARK GATHERING AREA

CAMBRIDGE BOULEVARD




LINEAR PARK GATHERING AREA

EVENING



LINEAR PARK TREE PLANTING STRATEGY

CAMBRIDGE BOULEVARD

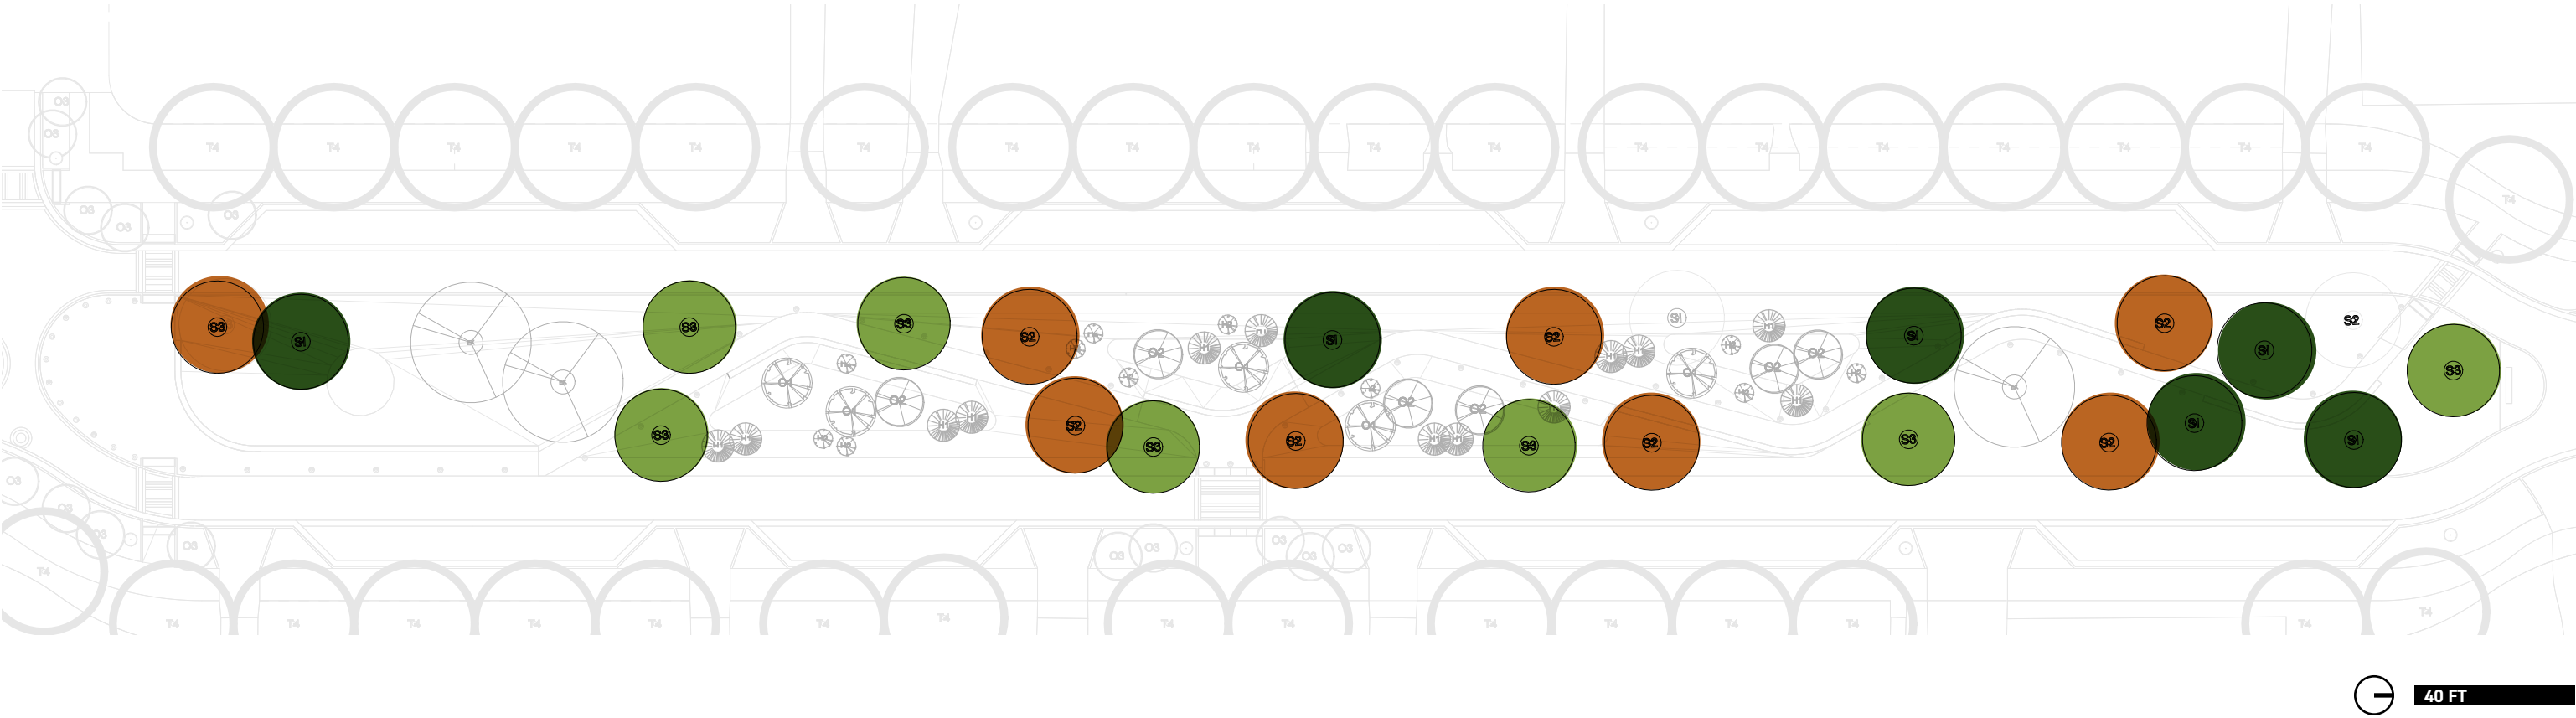

LINEAR PARK — NATIVE TREE SPECIES



 **Tulip Tree**
Shade Tree




 **Northern Red Oak**
Shade Tree



 **Northern Catalpa**
Shade Tree

LINEAR PARK TREE PLANTING STRATEGY

CAMBRIDGE BOULEVARD

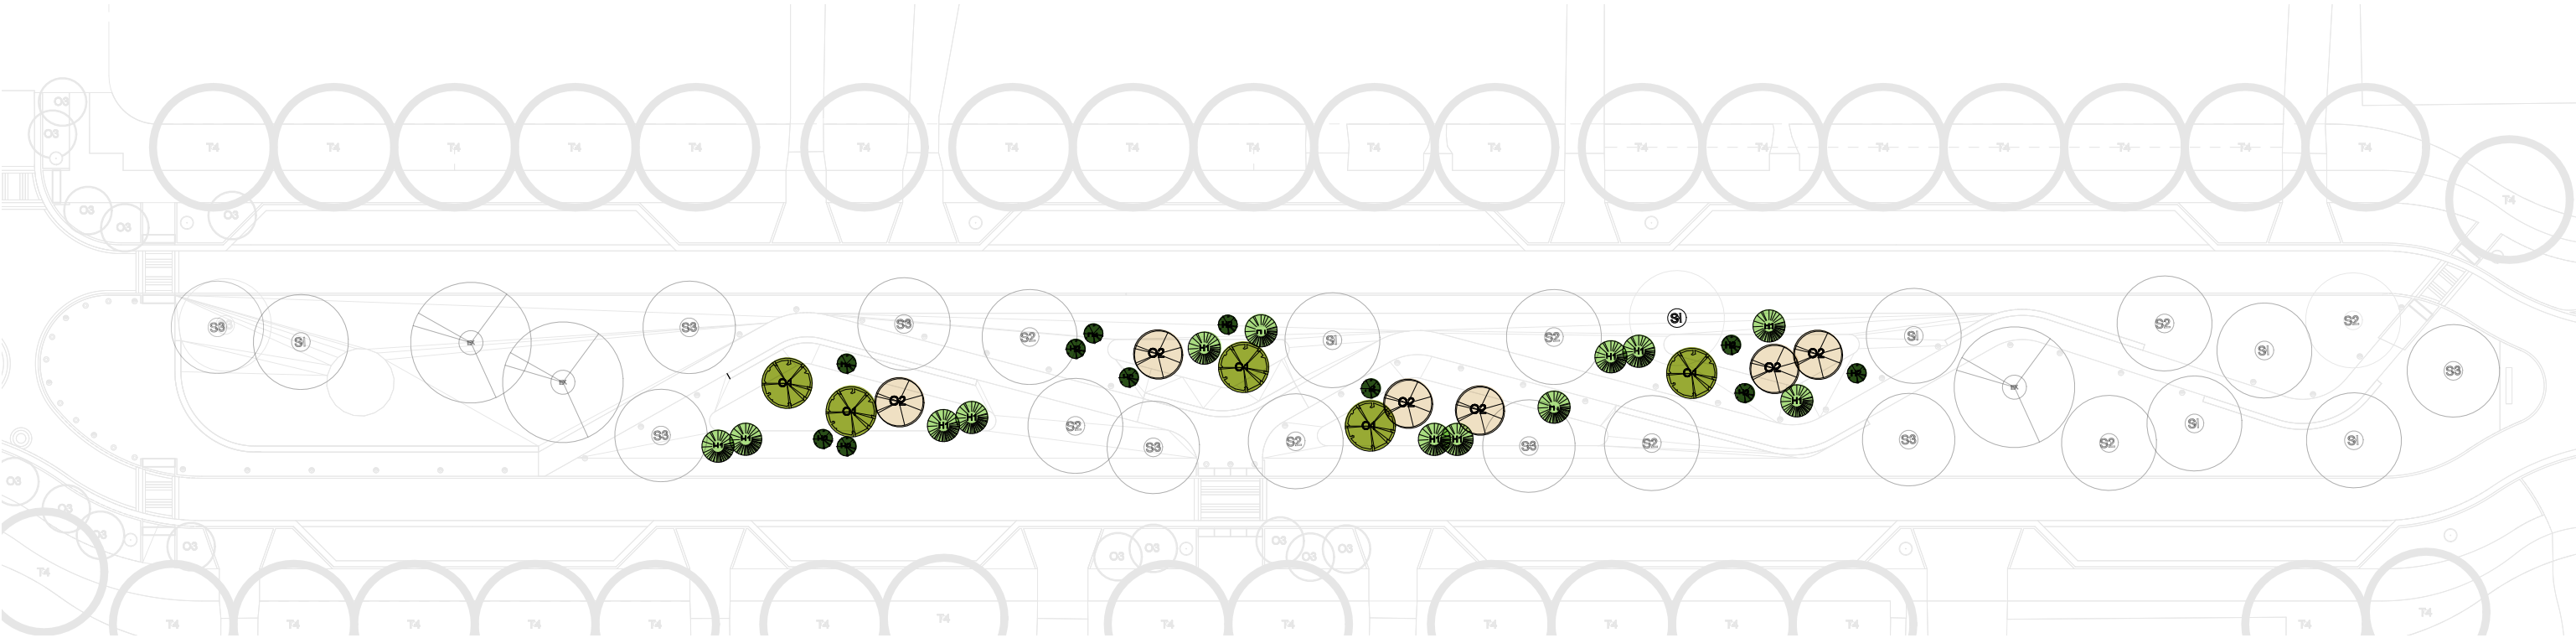

40 FT

LINEAR PARK — ORNAMENTAL TREES



Dwarf American Hornbeam
Ornamental Multi-Stem



Serviceberry
Ornamental Multi-Stem

LINEAR PARK — WOODY SHRUBS




Maple Leaf Viburnum
Woody Shrub



Little Henry Dwarf Sweetspire
Woody Shrub

LINEAR PARK RAIN GARDEN PLANTING STRATEGY

CAMBRIDGE BOULEVARD

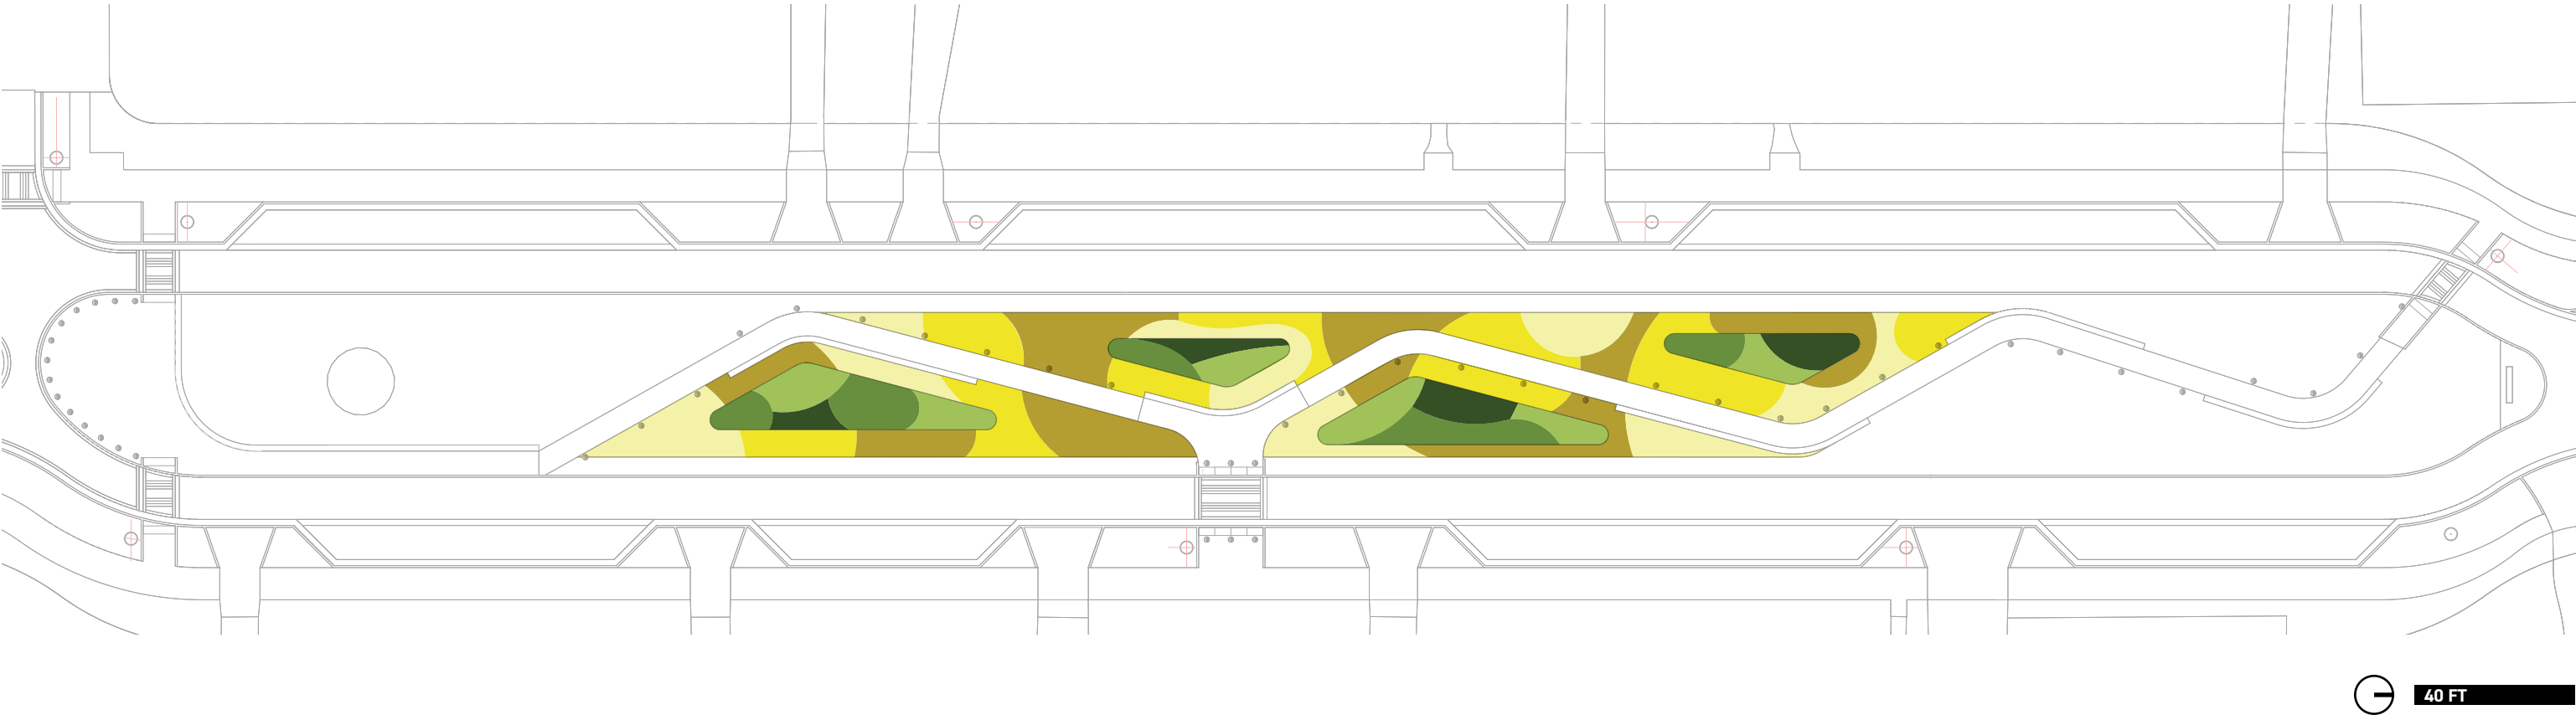

LINEAR PARK — RAIN GARDEN PLANTINGS



New England Aster
Upper Planting



Iris Blue Flag
Upper Planting



Prairie Drop Seed
Upper Planting



Indian Soft Rush
Lower Planting



Fox Sedge
Lower Planting




Slender Mountain Mint
Lower Planting

LINEAR PARK RAIN GARDEN


SECTION




PLANT MATRIX: **SPRING** SEASONALITY

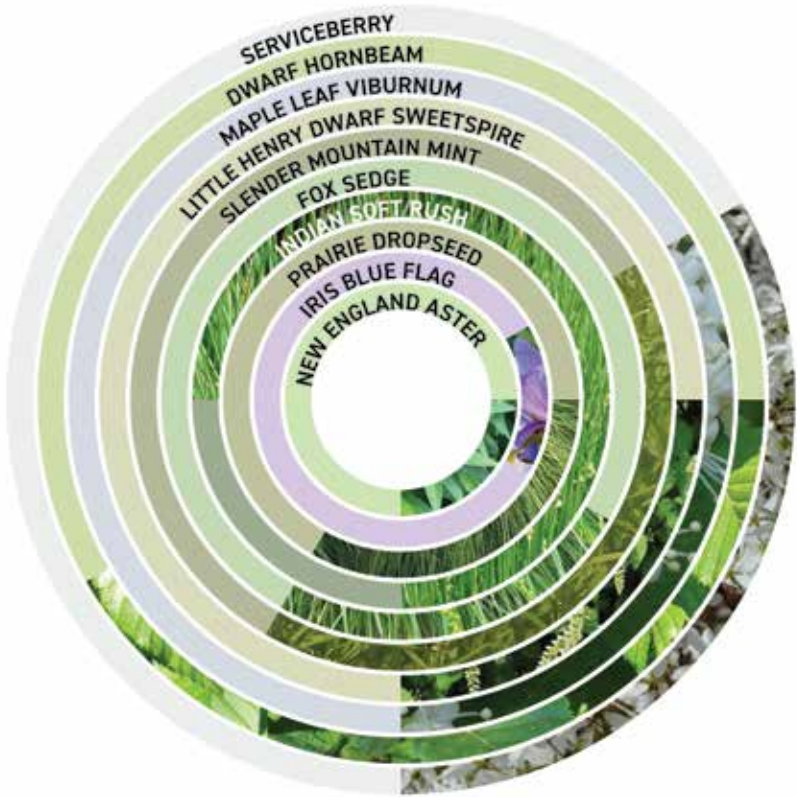



PLANT MATRIX: **SUMMER** SEASONALITY

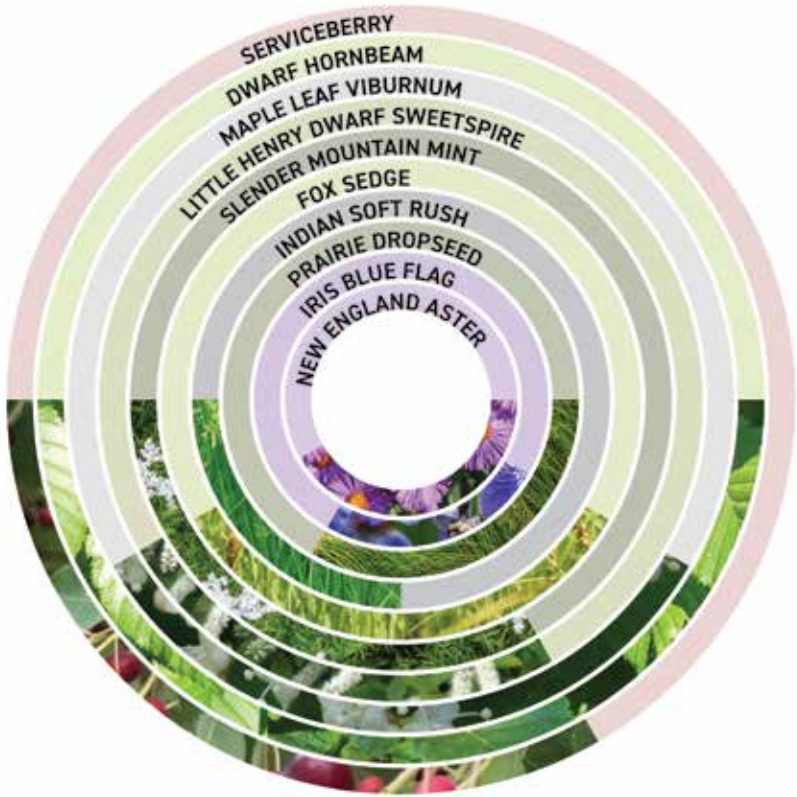

LINEAR PARK RAIN GARDEN SECTION

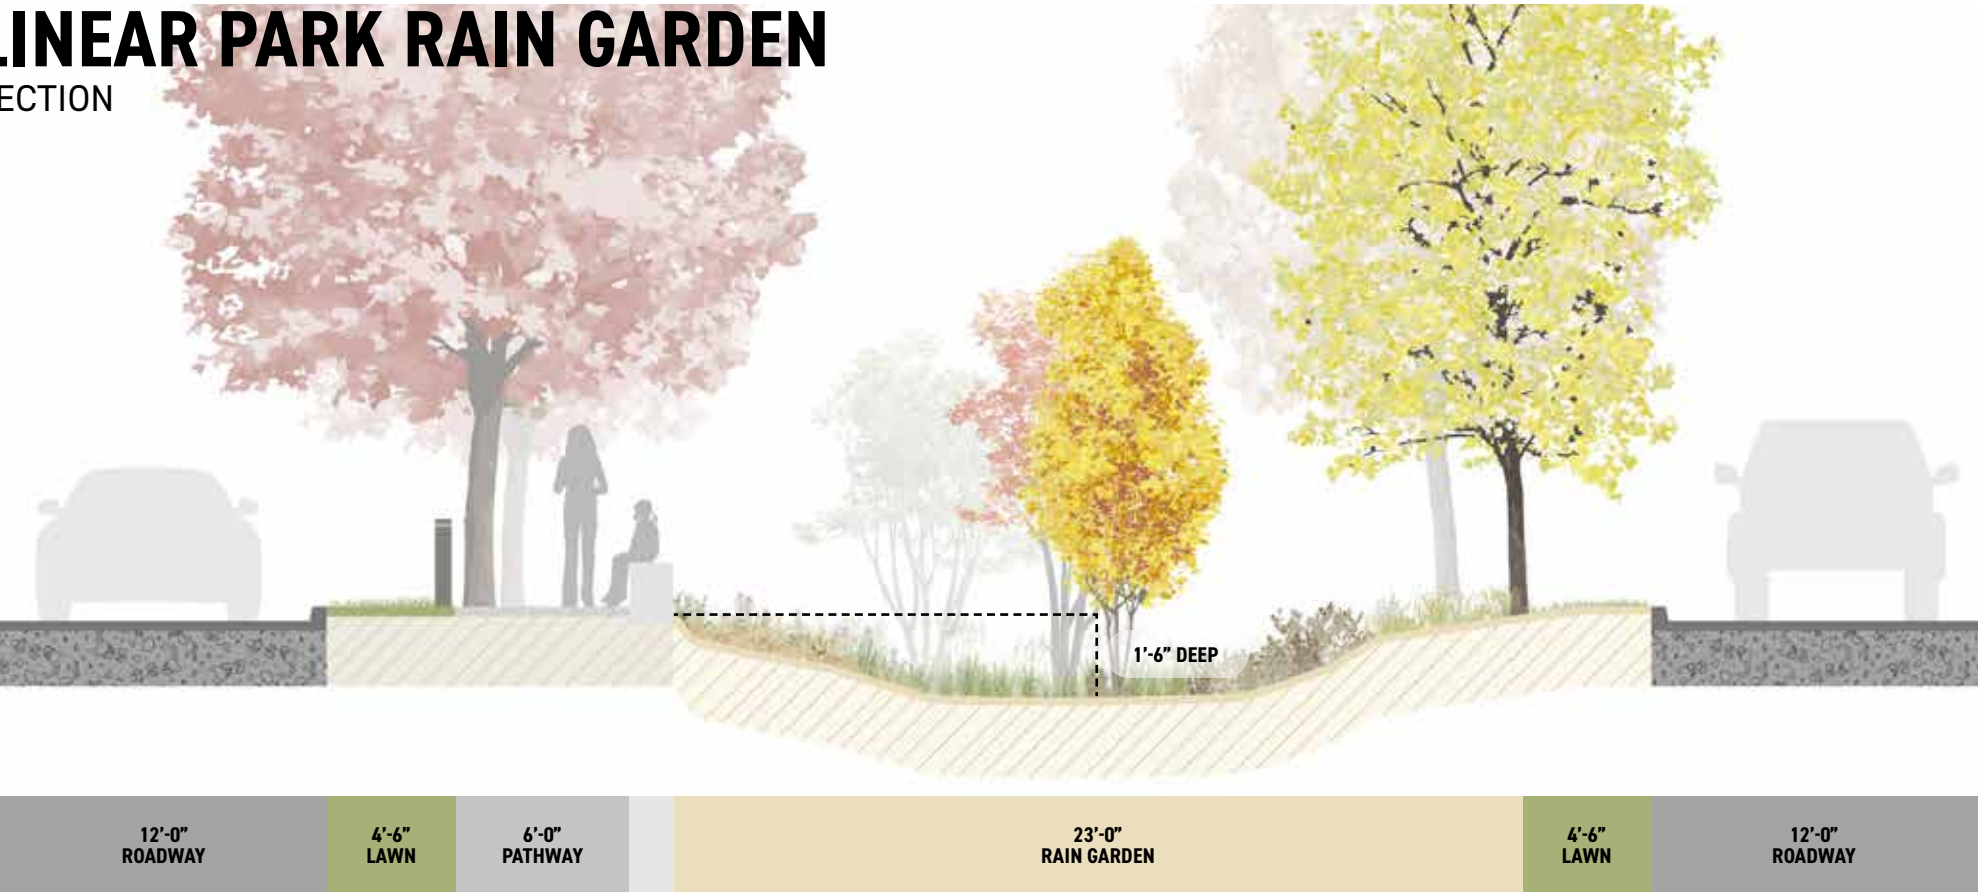

PLANT MATRIX: **FALL SEASONALITY**

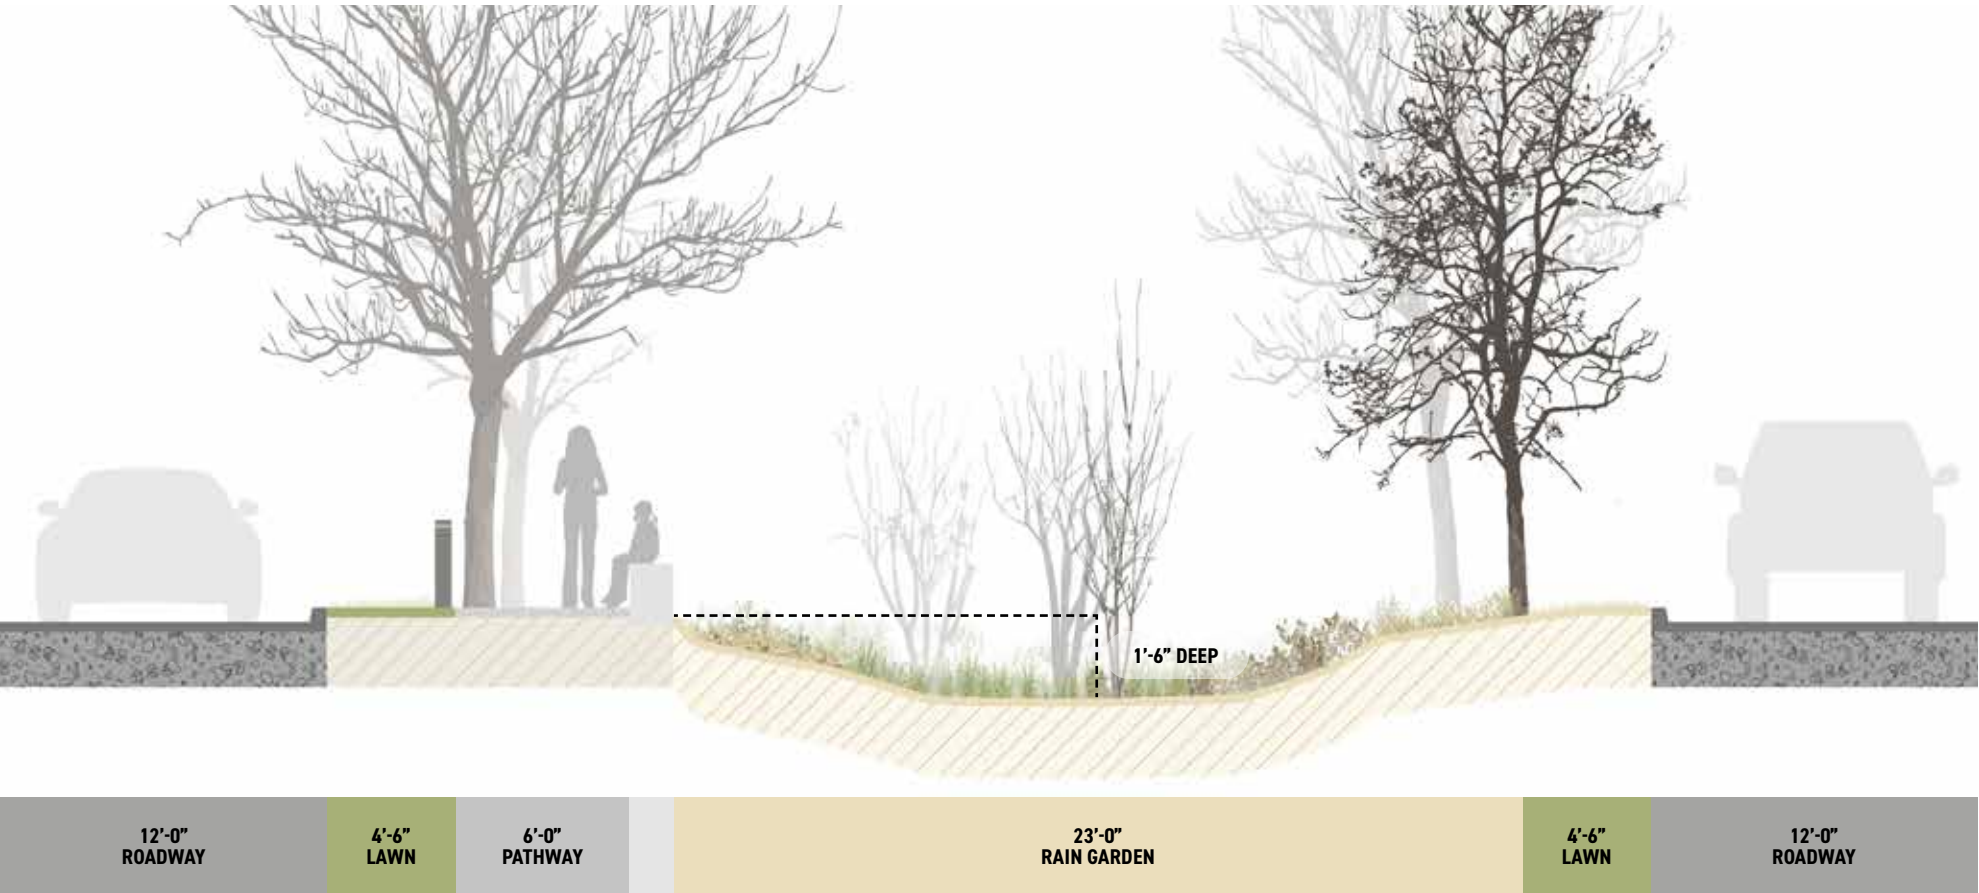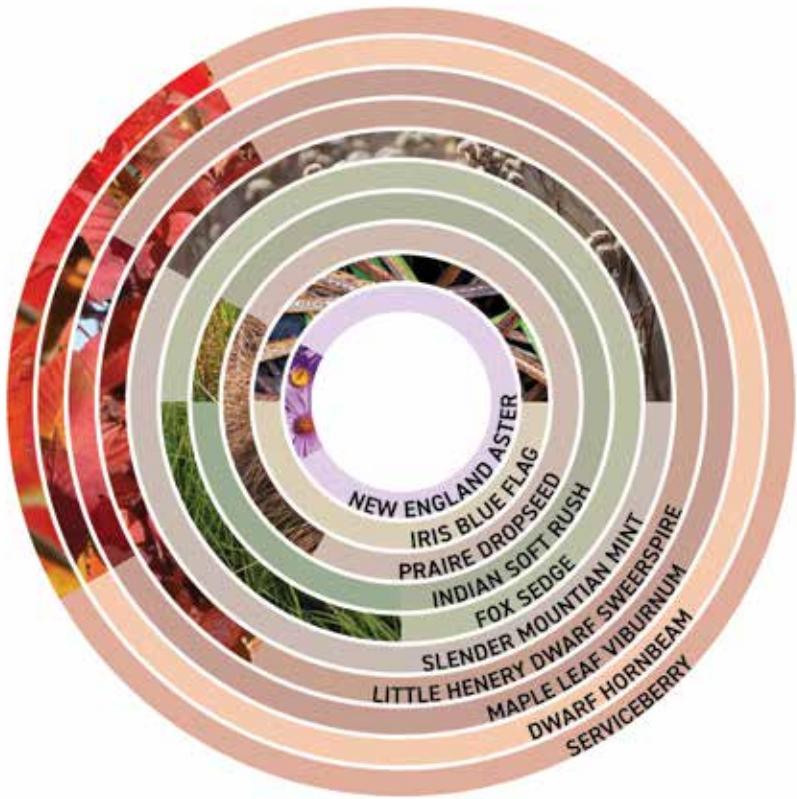

PLANT MATRIX: **WINTER SEASONALITY**



LINEAR PARK RAIN GARDEN - PATHWAY

INSTALLATION



LINEAR PARK RAIN GARDEN - PATHWAY

3-5 YEARS



LINEAR PARK RAIN GARDEN - PATHWAY

EVENING



LINEAR PARK RAIN GARDEN - ROADWAY

INSTALLATION



LINEAR PARK RAIN GARDEN - ROADWAY


3-5 YEARS



APPENDIX


ROADWAY TREE PLANTING STRATEGY

CAMBRIDGE BOULEVARD

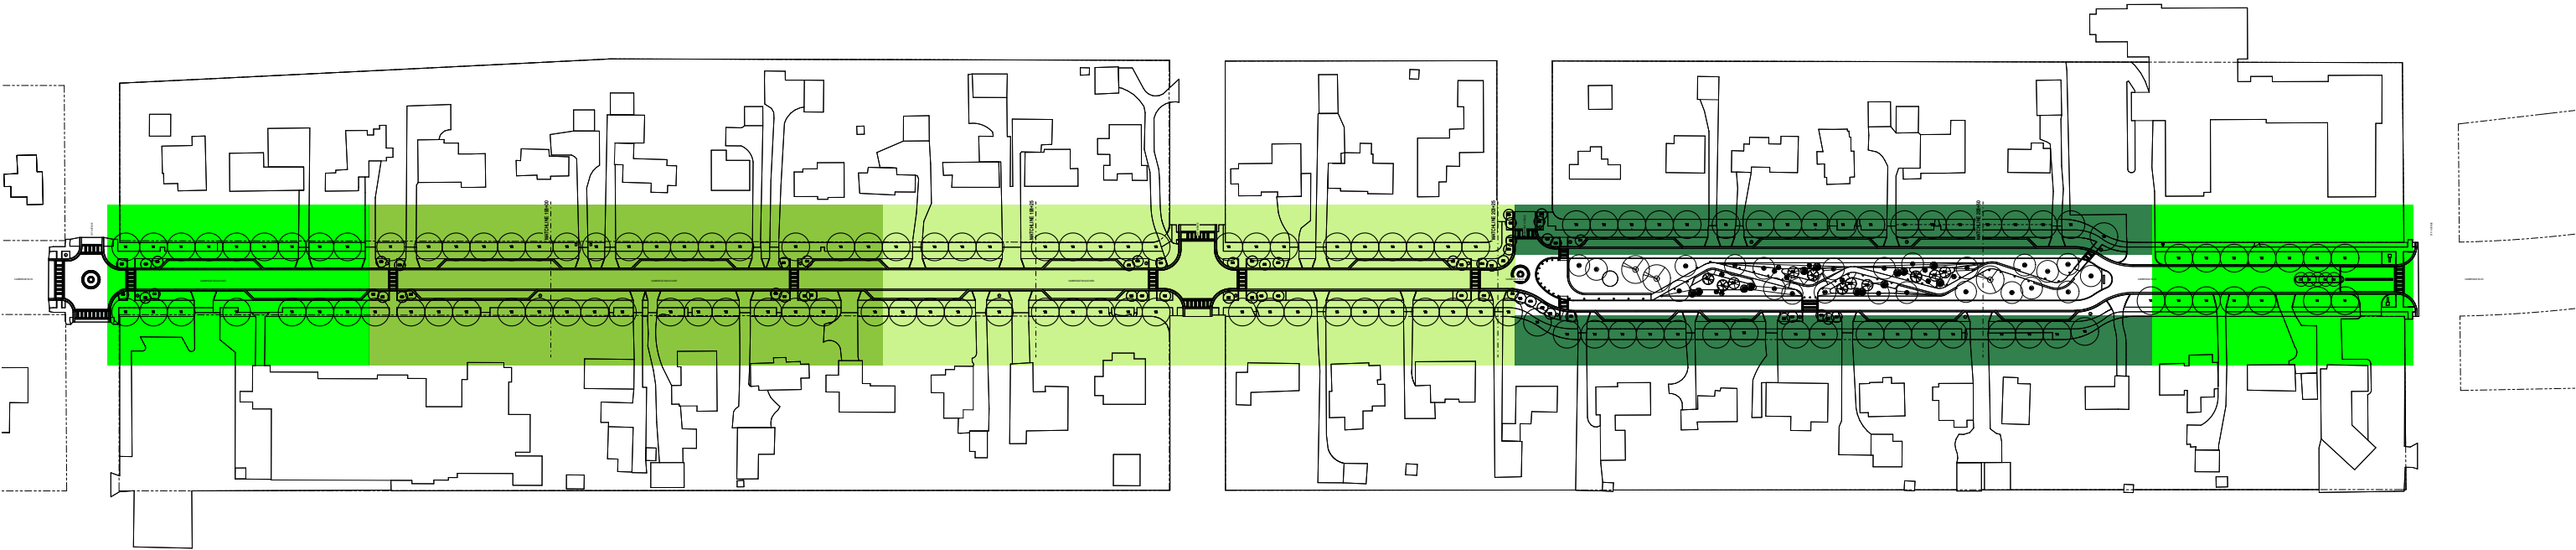

175 FT

ROADWAY — STREET TREE SPECIES

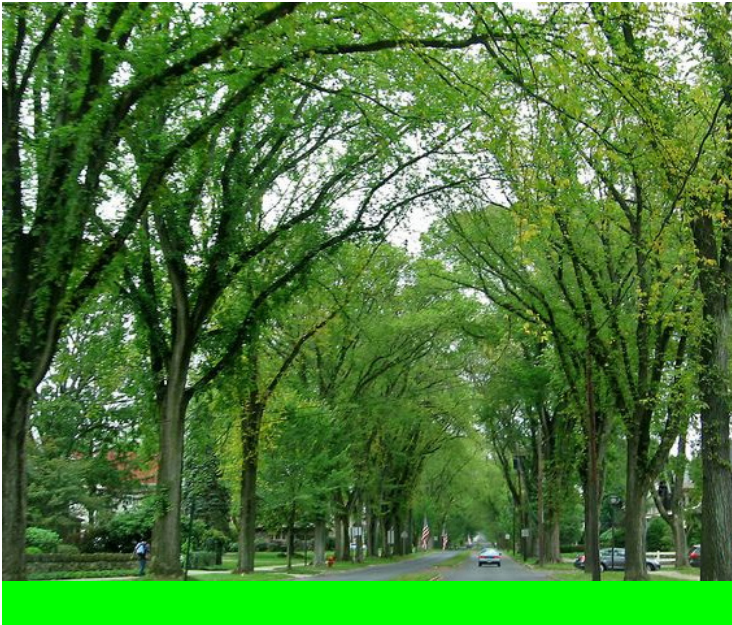

Princeton Elm
Shade Tree



Black Tupelo
Shade Tree





London Planetree
Shade Tree



State Street Maple
Shade Tree

ROADWAY LANDSCAPE STRATEGY

CAMBRIDGE BOULEVARD

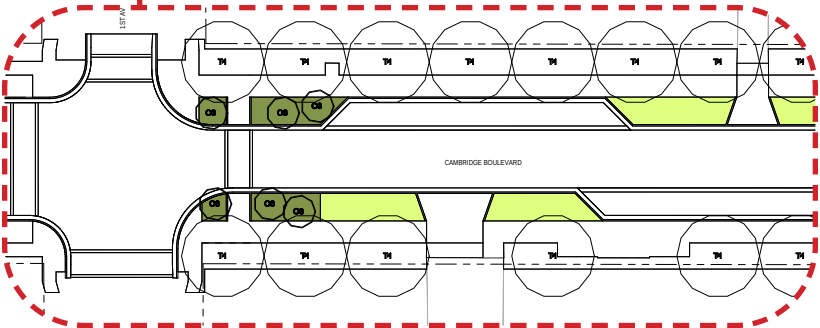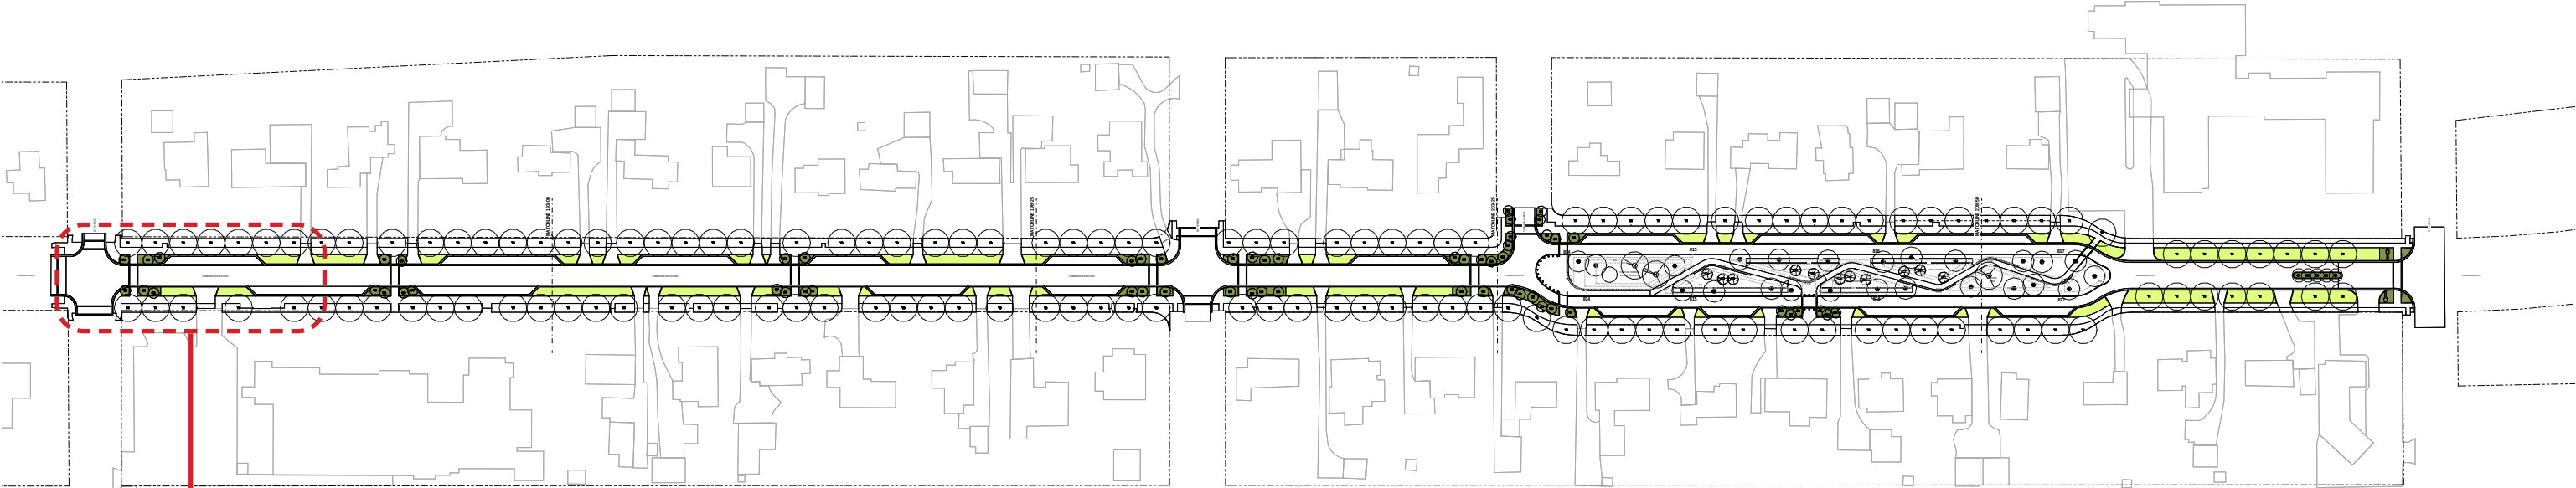

KEY INTERSECTIONS & CROSSWALKS – TREE & PLANTING SPECIES



Lawn
Primary



Perennials
Key Intersections
& Crosswalks



Ground Cover
Key Intersections
& Crosswalks



Ornamental Tree
Key Intersections
& Crosswalks



White Tulips
Perennials





Vinca Minor (Periwinkle)
Ground Cover



Serviceberry
Ornamental Tree

ROADWAY HARDSCAPE STRATEGY

CAMBRIDGE BOULEVARD

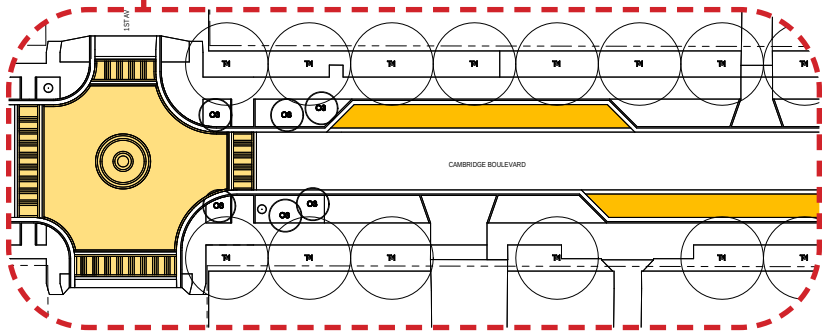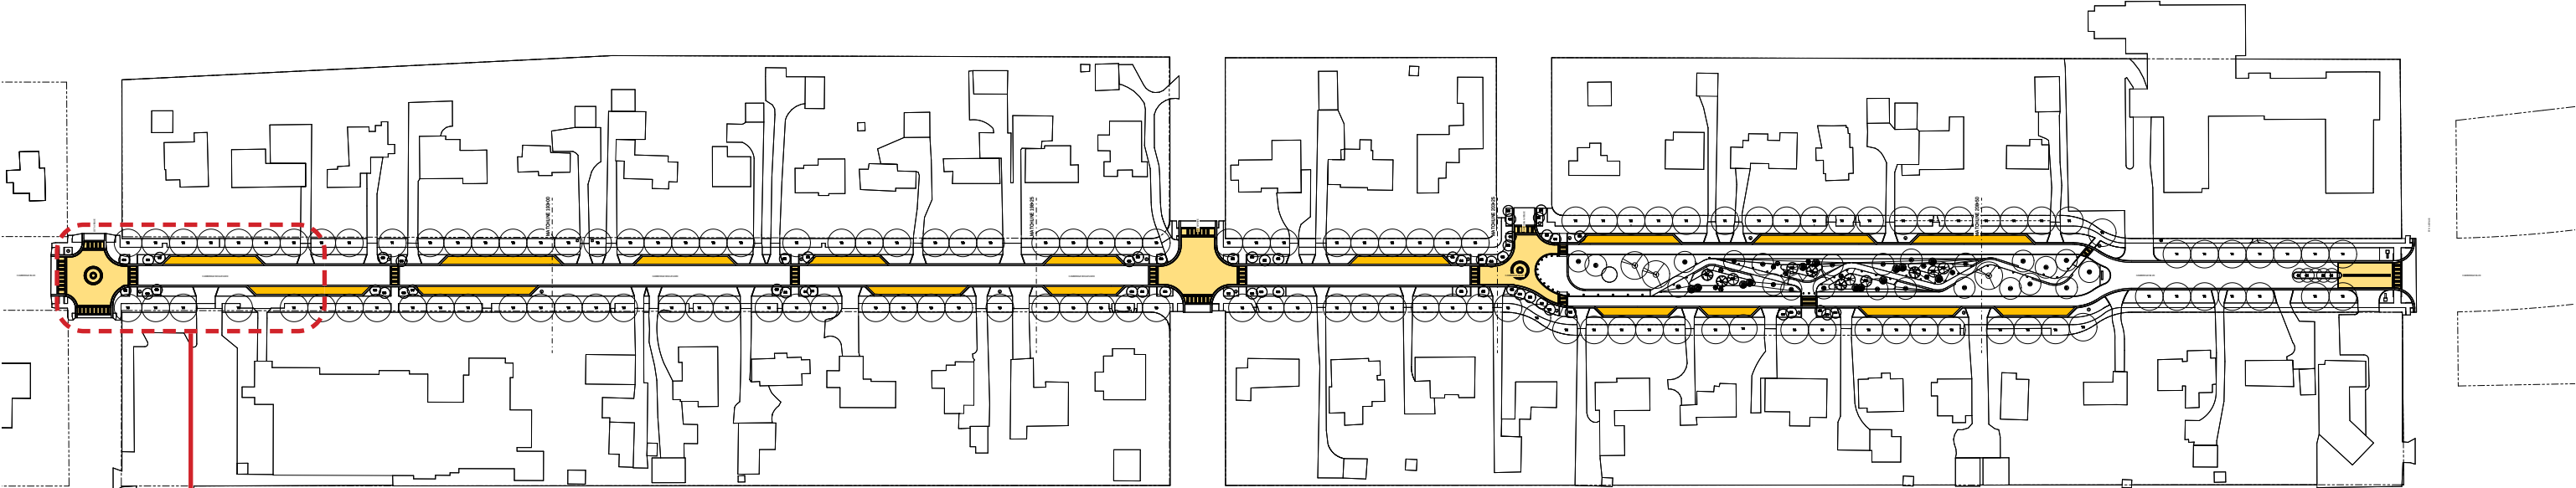


175 FT

KEY INTERSECTIONS & CROSSWALKS – COLOR SAMPLES



Vehicular Concrete
On-Street Parking

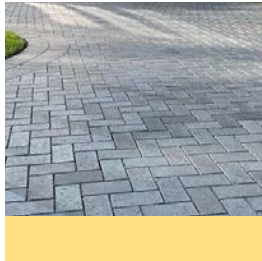

Brick Pavers
Intersections



Brick Pavers
Crosswalks




Midnight (Primary)
Brick Paver



Lighthouse Gray (Details)
Brick Paver

ROADWAY BRANDING STRATEGY

CAMBRIDGE BOULEVARD

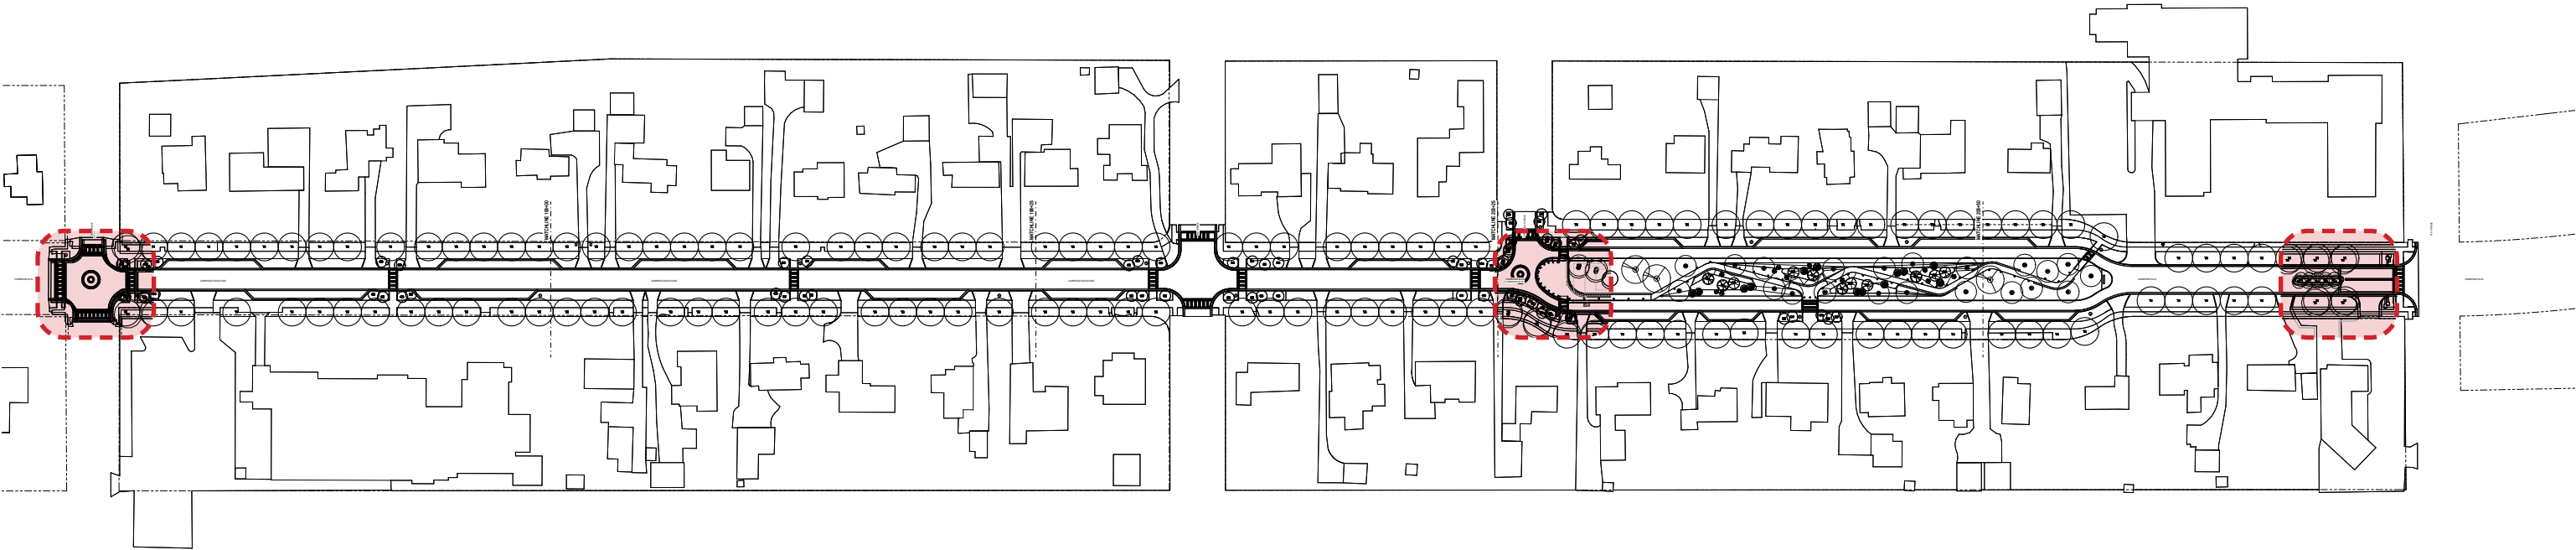

175 FT



BRANDING PRECEDENTS



Bronze Seal
1st & Cambridge





Brick Inlay
Cardigan & Cambridge




Limestone Column
5th & Cambridge

LINEAR PARK HARDSCAPE STRATEGY


CAMBRIDGE BOULEVARD

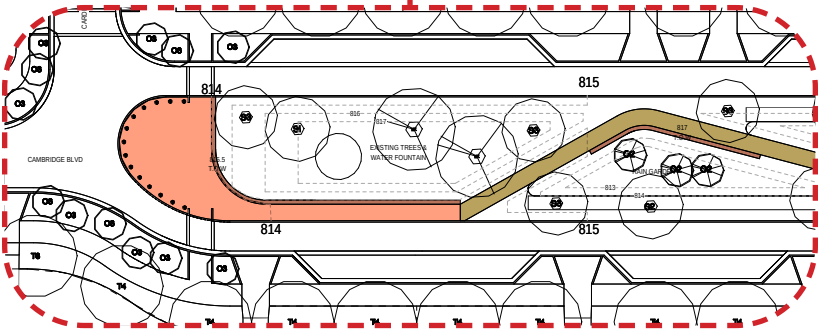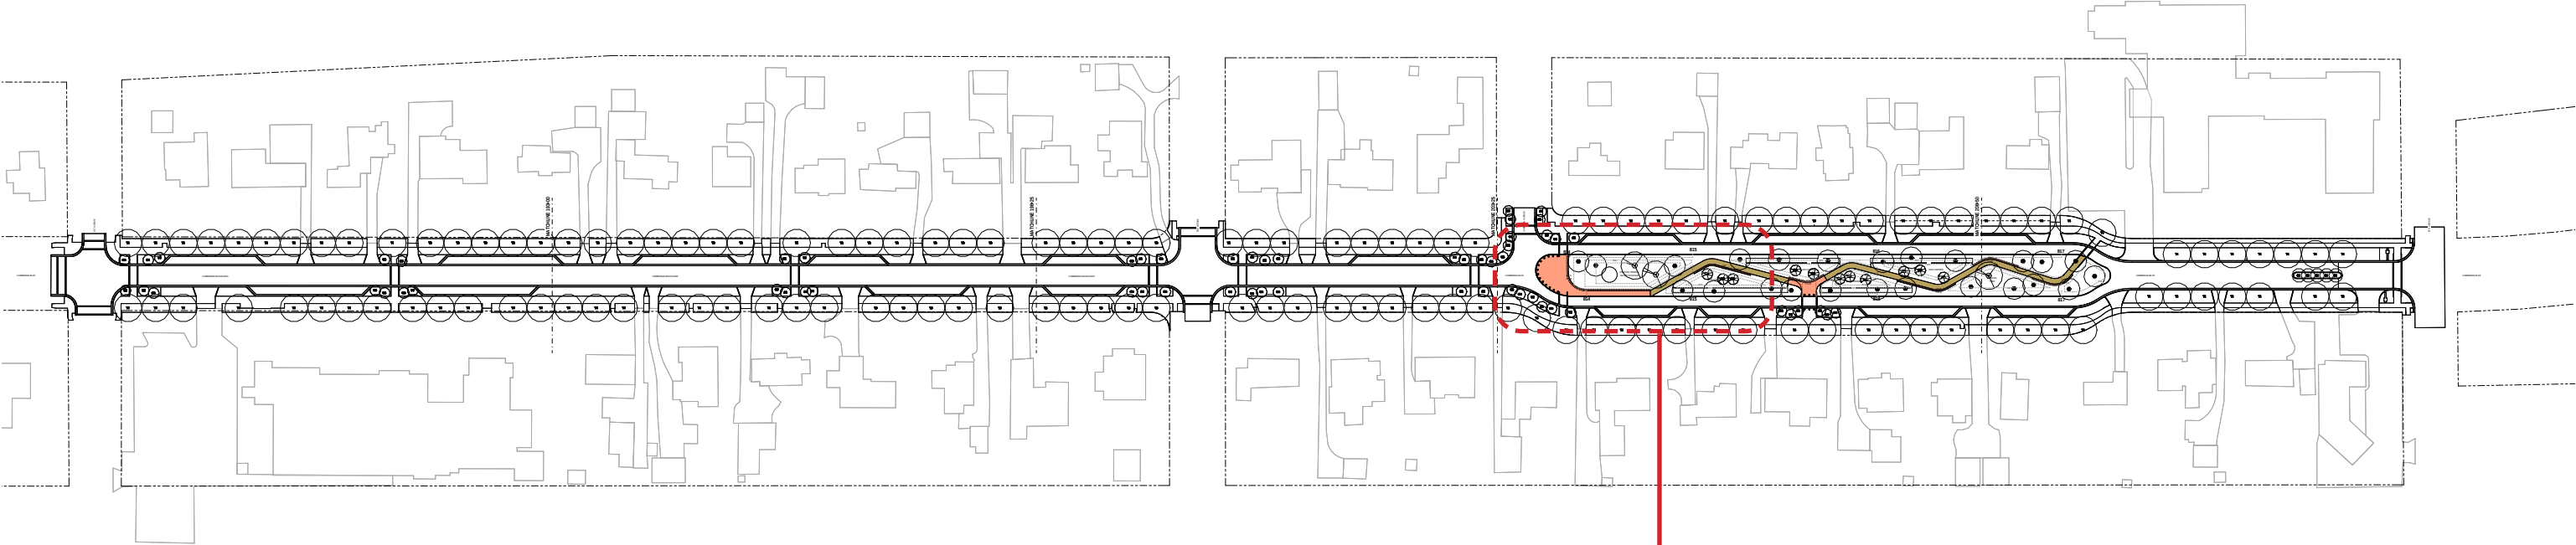

LINEAR PARK — COLOR SAMPLES

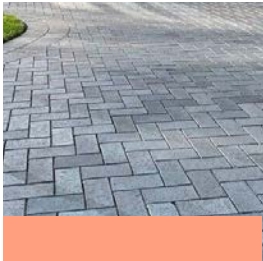

Brick Pavers
Gathering Areas

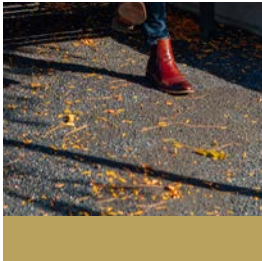

Crushed Gravel
Pathways



Limestone
Seat Walls



Midnight (Primary)
Brick Paver





Imperial Gray Pathway Mix
Crushed Gravel



Bexley Limestone
Limestone Seat Walls

ROADWAY LANDSCAPE STRATEGY

CAMBRIDGE BOULEVARD

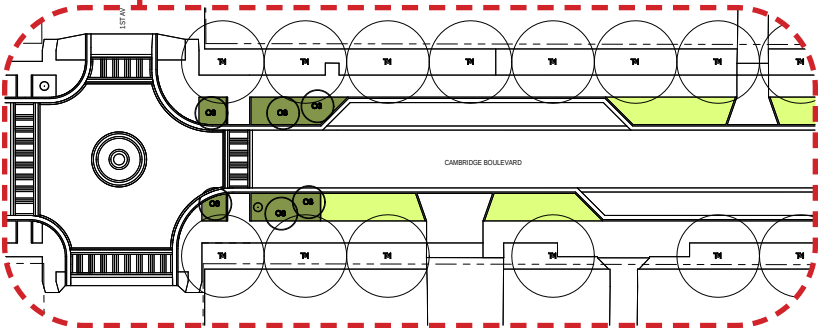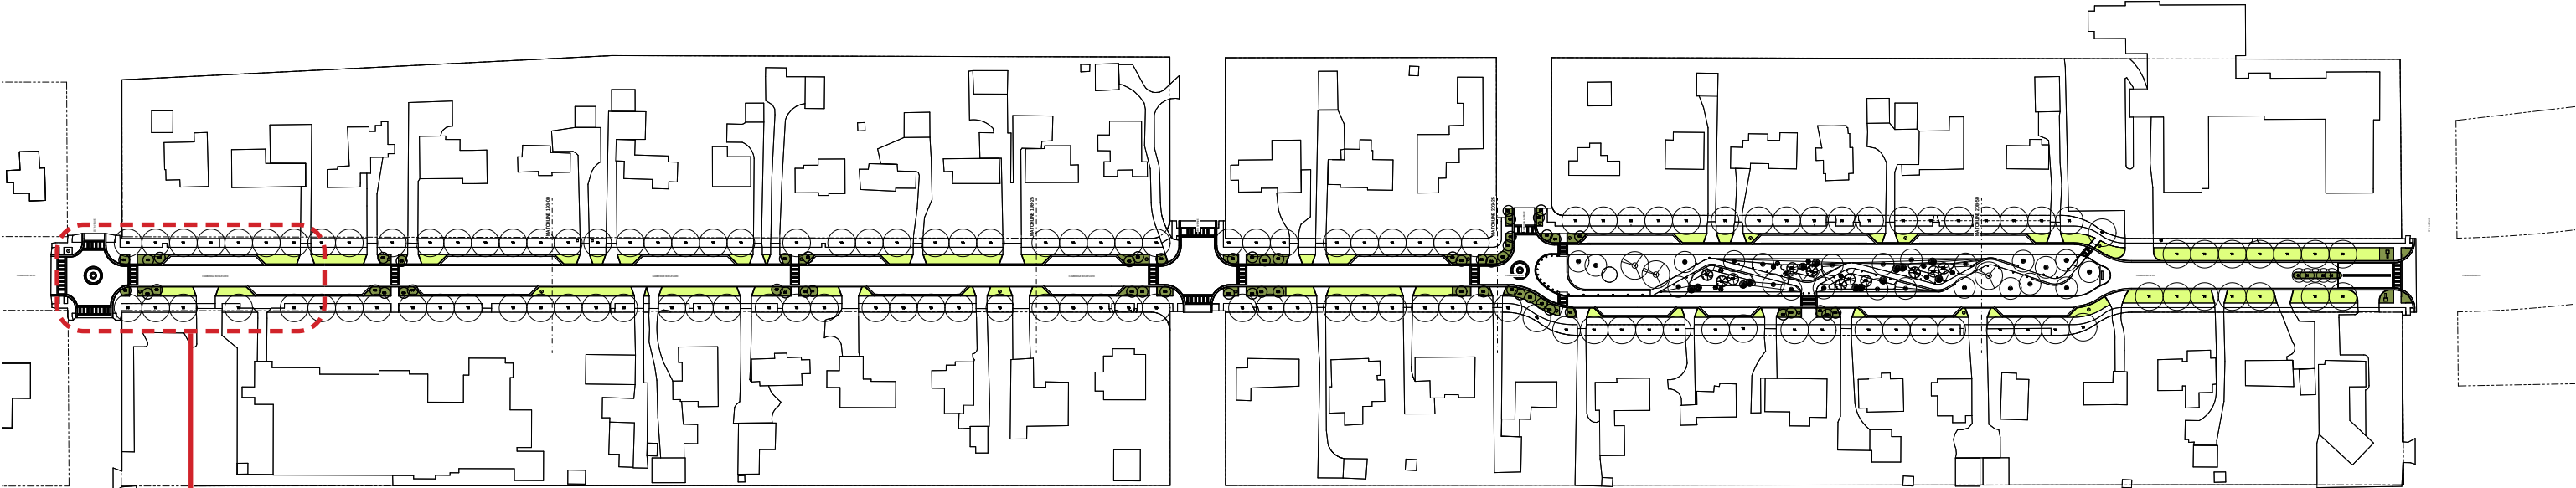

175 FT

KEY INTERSECTIONS & CROSSWALKS – TREE & PLANTING SPECIES



Lawn
Primary



Perennials
Key Intersections
& Crosswalks



Ground Cover
Key Intersections
& Crosswalks



Ornamental Tree
Key Intersections
& Crosswalks



White Tulips
Perennials





Vinca Minor (Periwinkle)
Ground Cover



Serviceberry
Ornamental Tree

LINEAR PARK ELEMENTS STRATEGY

CAMBRIDGE BOULEVARD

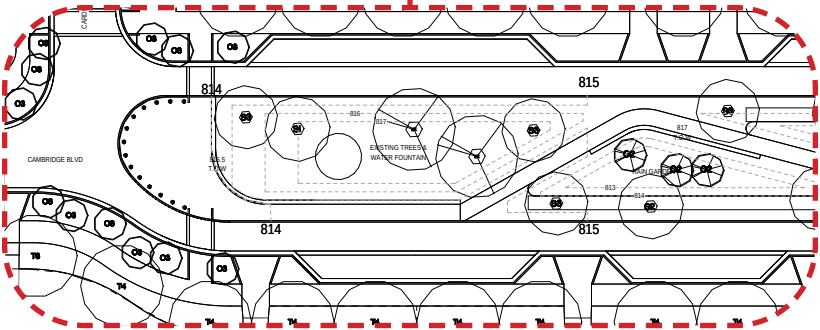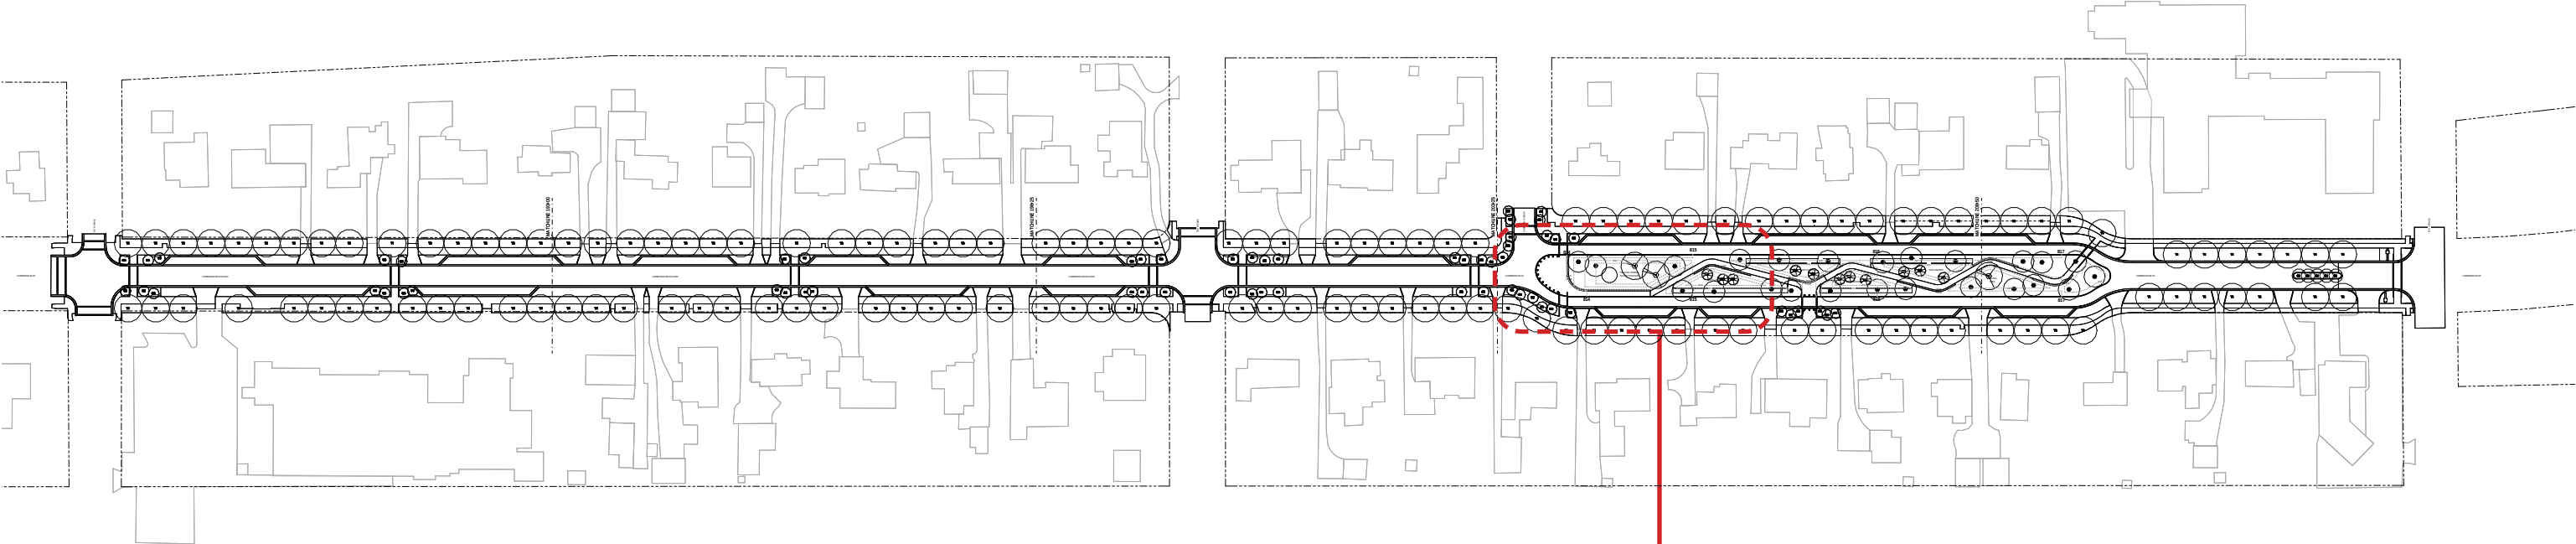

Bollards
Pedestrian Safety



Tables
Future Addition



Chairs
Future Addition

MANUFACTURERS



Stainless Steel Vehicular Rated Bollard
Forms + Surfaces



Chipman Table
Landscape Forms



Chipman Chairs
Landscape Forms

ROADWAY & LINEAR PARK MATERIAL SAMPLES

CAMBRIDGE BOULEVARD





Public Realm Designer

REALM Collaborative
100 east broad street, suite 1710
columbus, ohio 43215
614.670.7390

www.realmcollaborative.com



Civil Engineer

Burgess & Niple
330 rush alley, suite 300
columbus, ohio 43215
614.459.2050

www.burgessniple.com



Client

Village of Marble Cliff
1600 fernwood avenue
columbus, ohio 43212
614.486.6993

www.marblecliff.org